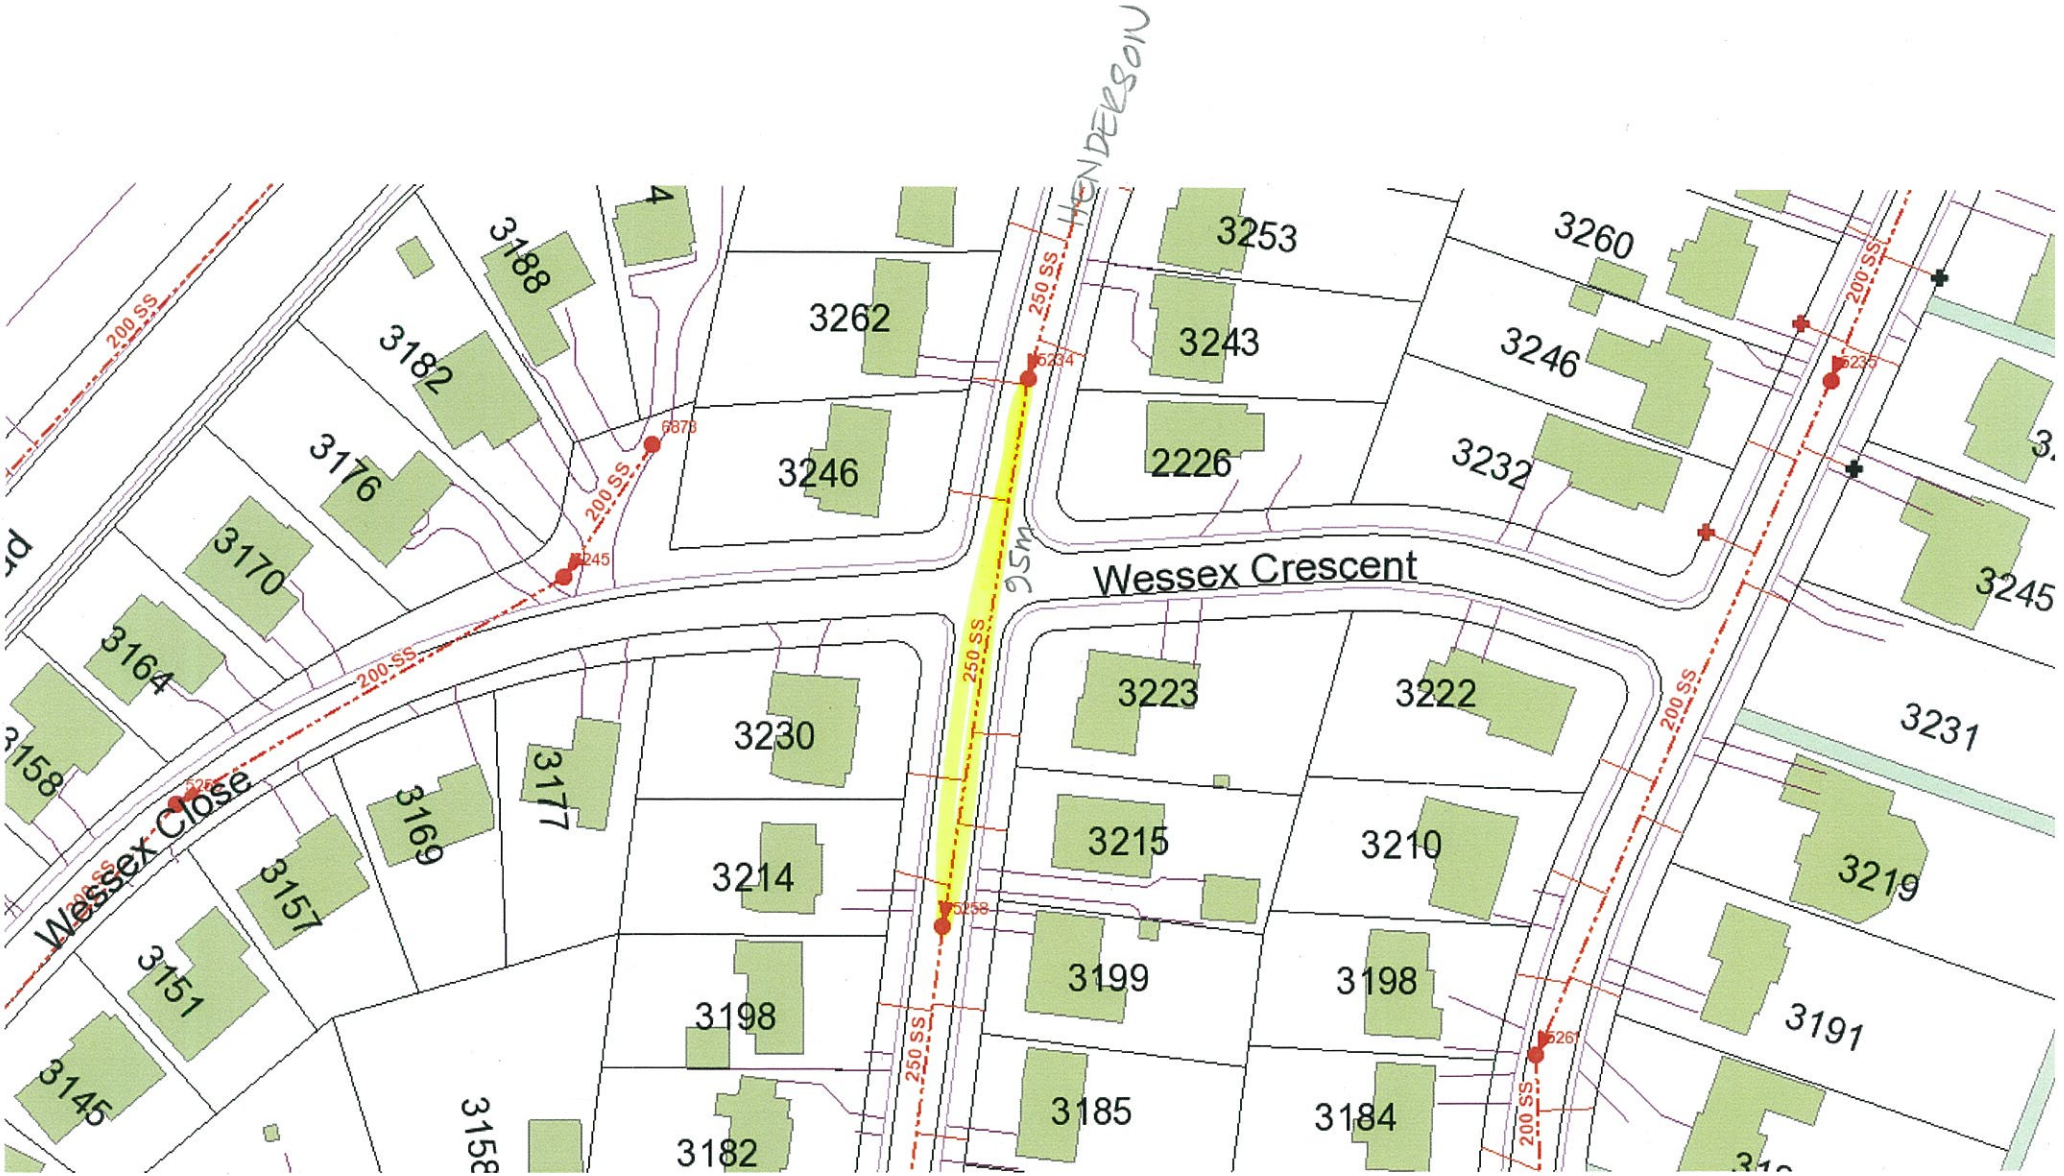

PROJECT # 8 : HENDERSON ROAD SMH 5234 to SMH 5258 95m of 250mm ϕ APPROX. 6 LATERALS