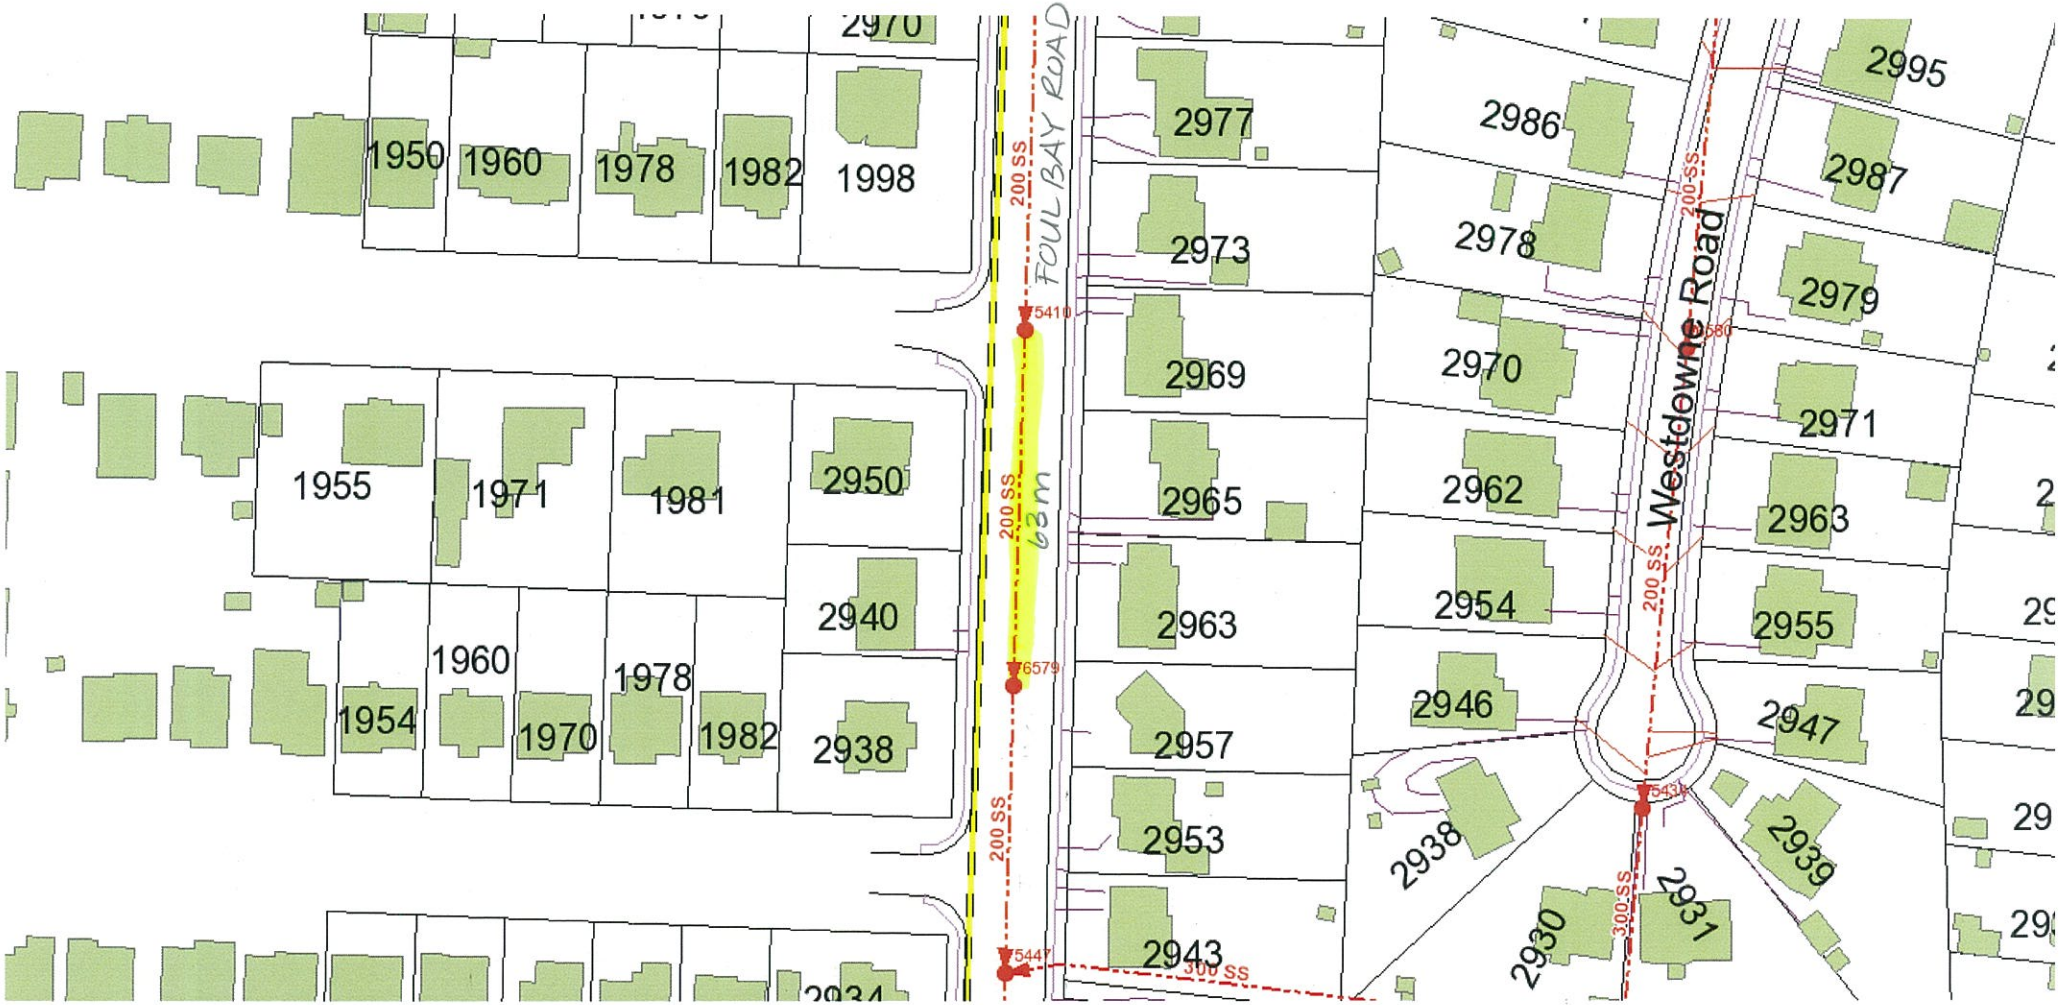

PROJECT #3: FOUL BAY ROAD SMH 5410 to SMH 6579 63m of 200mm ϕ APPROX. 6 LATERALS